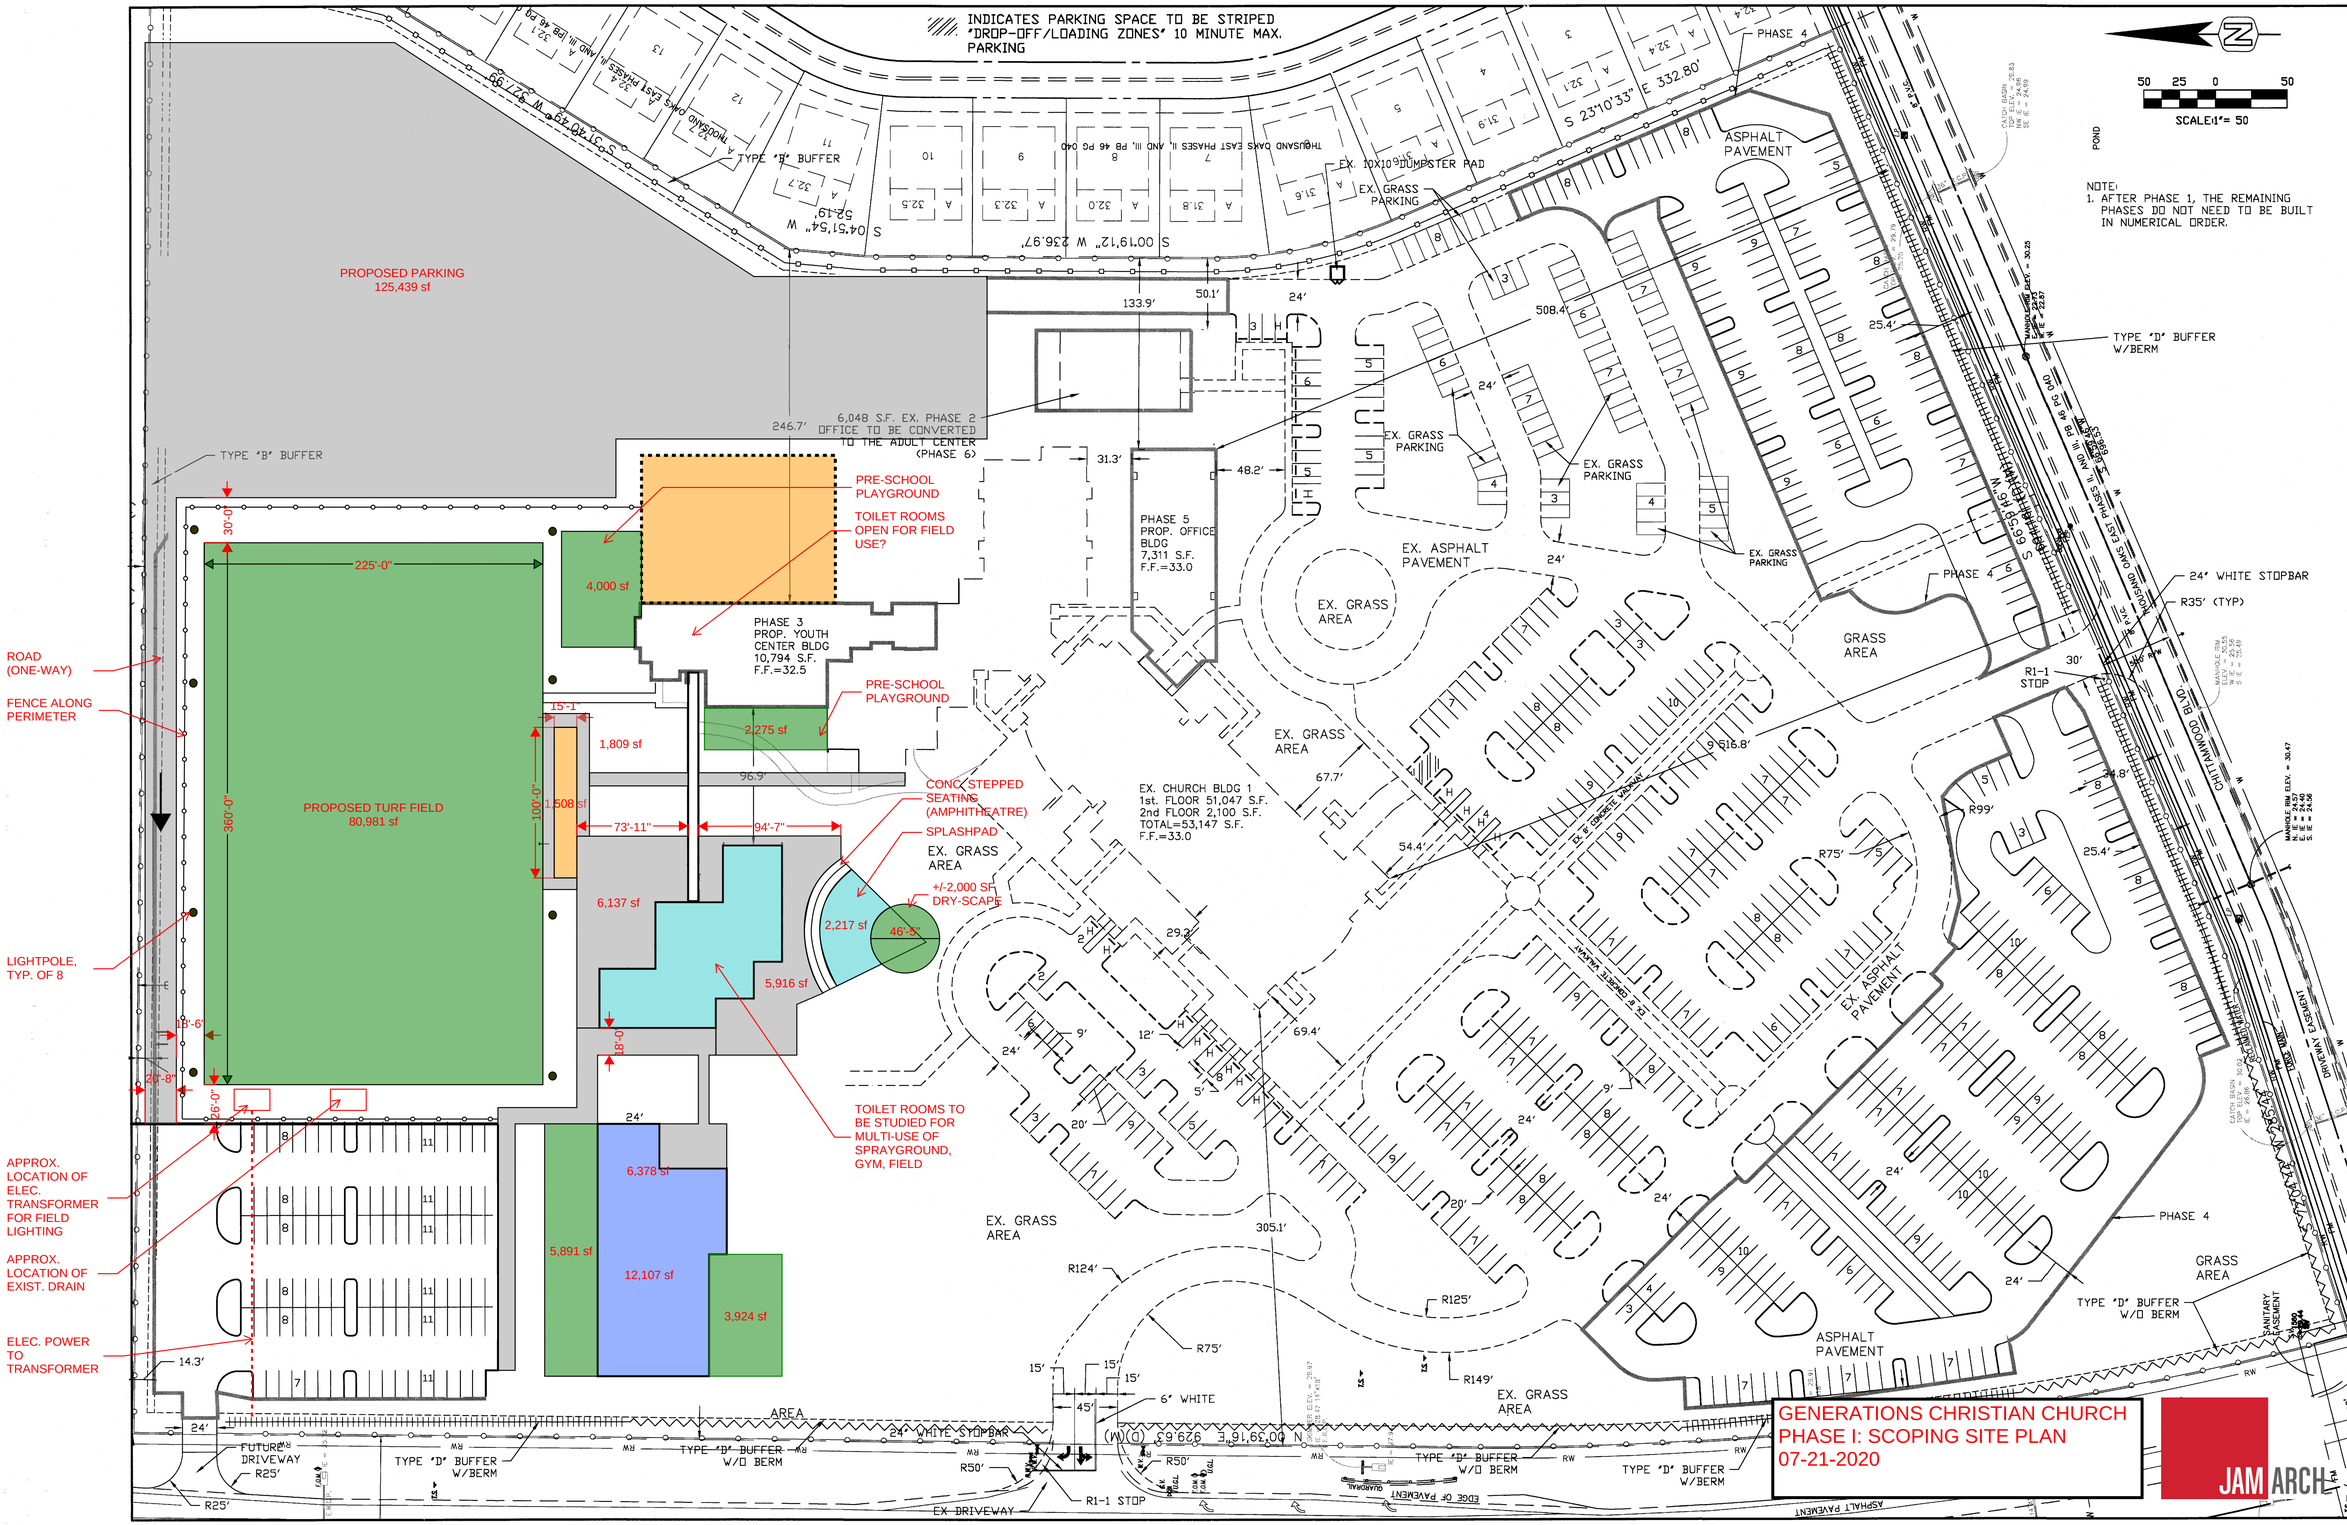

GENERATIONS CHRISTIAN CHURCH
PHASE I: SCOPING SITE PLAN
07-21-2020

JAM ARCH

FIRST CHRISTIAN CHURCH CONSTRUCTION PLANS

OVERALL PRELIMINARY SITE PLAN

GUSTAFSON ENGINEERING COMPANY
SITE DEVELOPMENT • HIGHWAY DESIGN
LAND PLANNING • PERMITTING
15030 SURREY BEND
BROOKSVILLE, FLORIDA 34609
PHONE (727) 992-0759 E.B.#8970

MARK	REV

APPR BY	RDG
DESIGN BY	RDG
DRAWN BY	CSD
DATE	9/14
SCALE	1"= 50'

PROJECT NUMBER
14006

RAY D. GUSTAFSON
P.E. NO. 37565

SHEET NUMBER
2 OF **17**