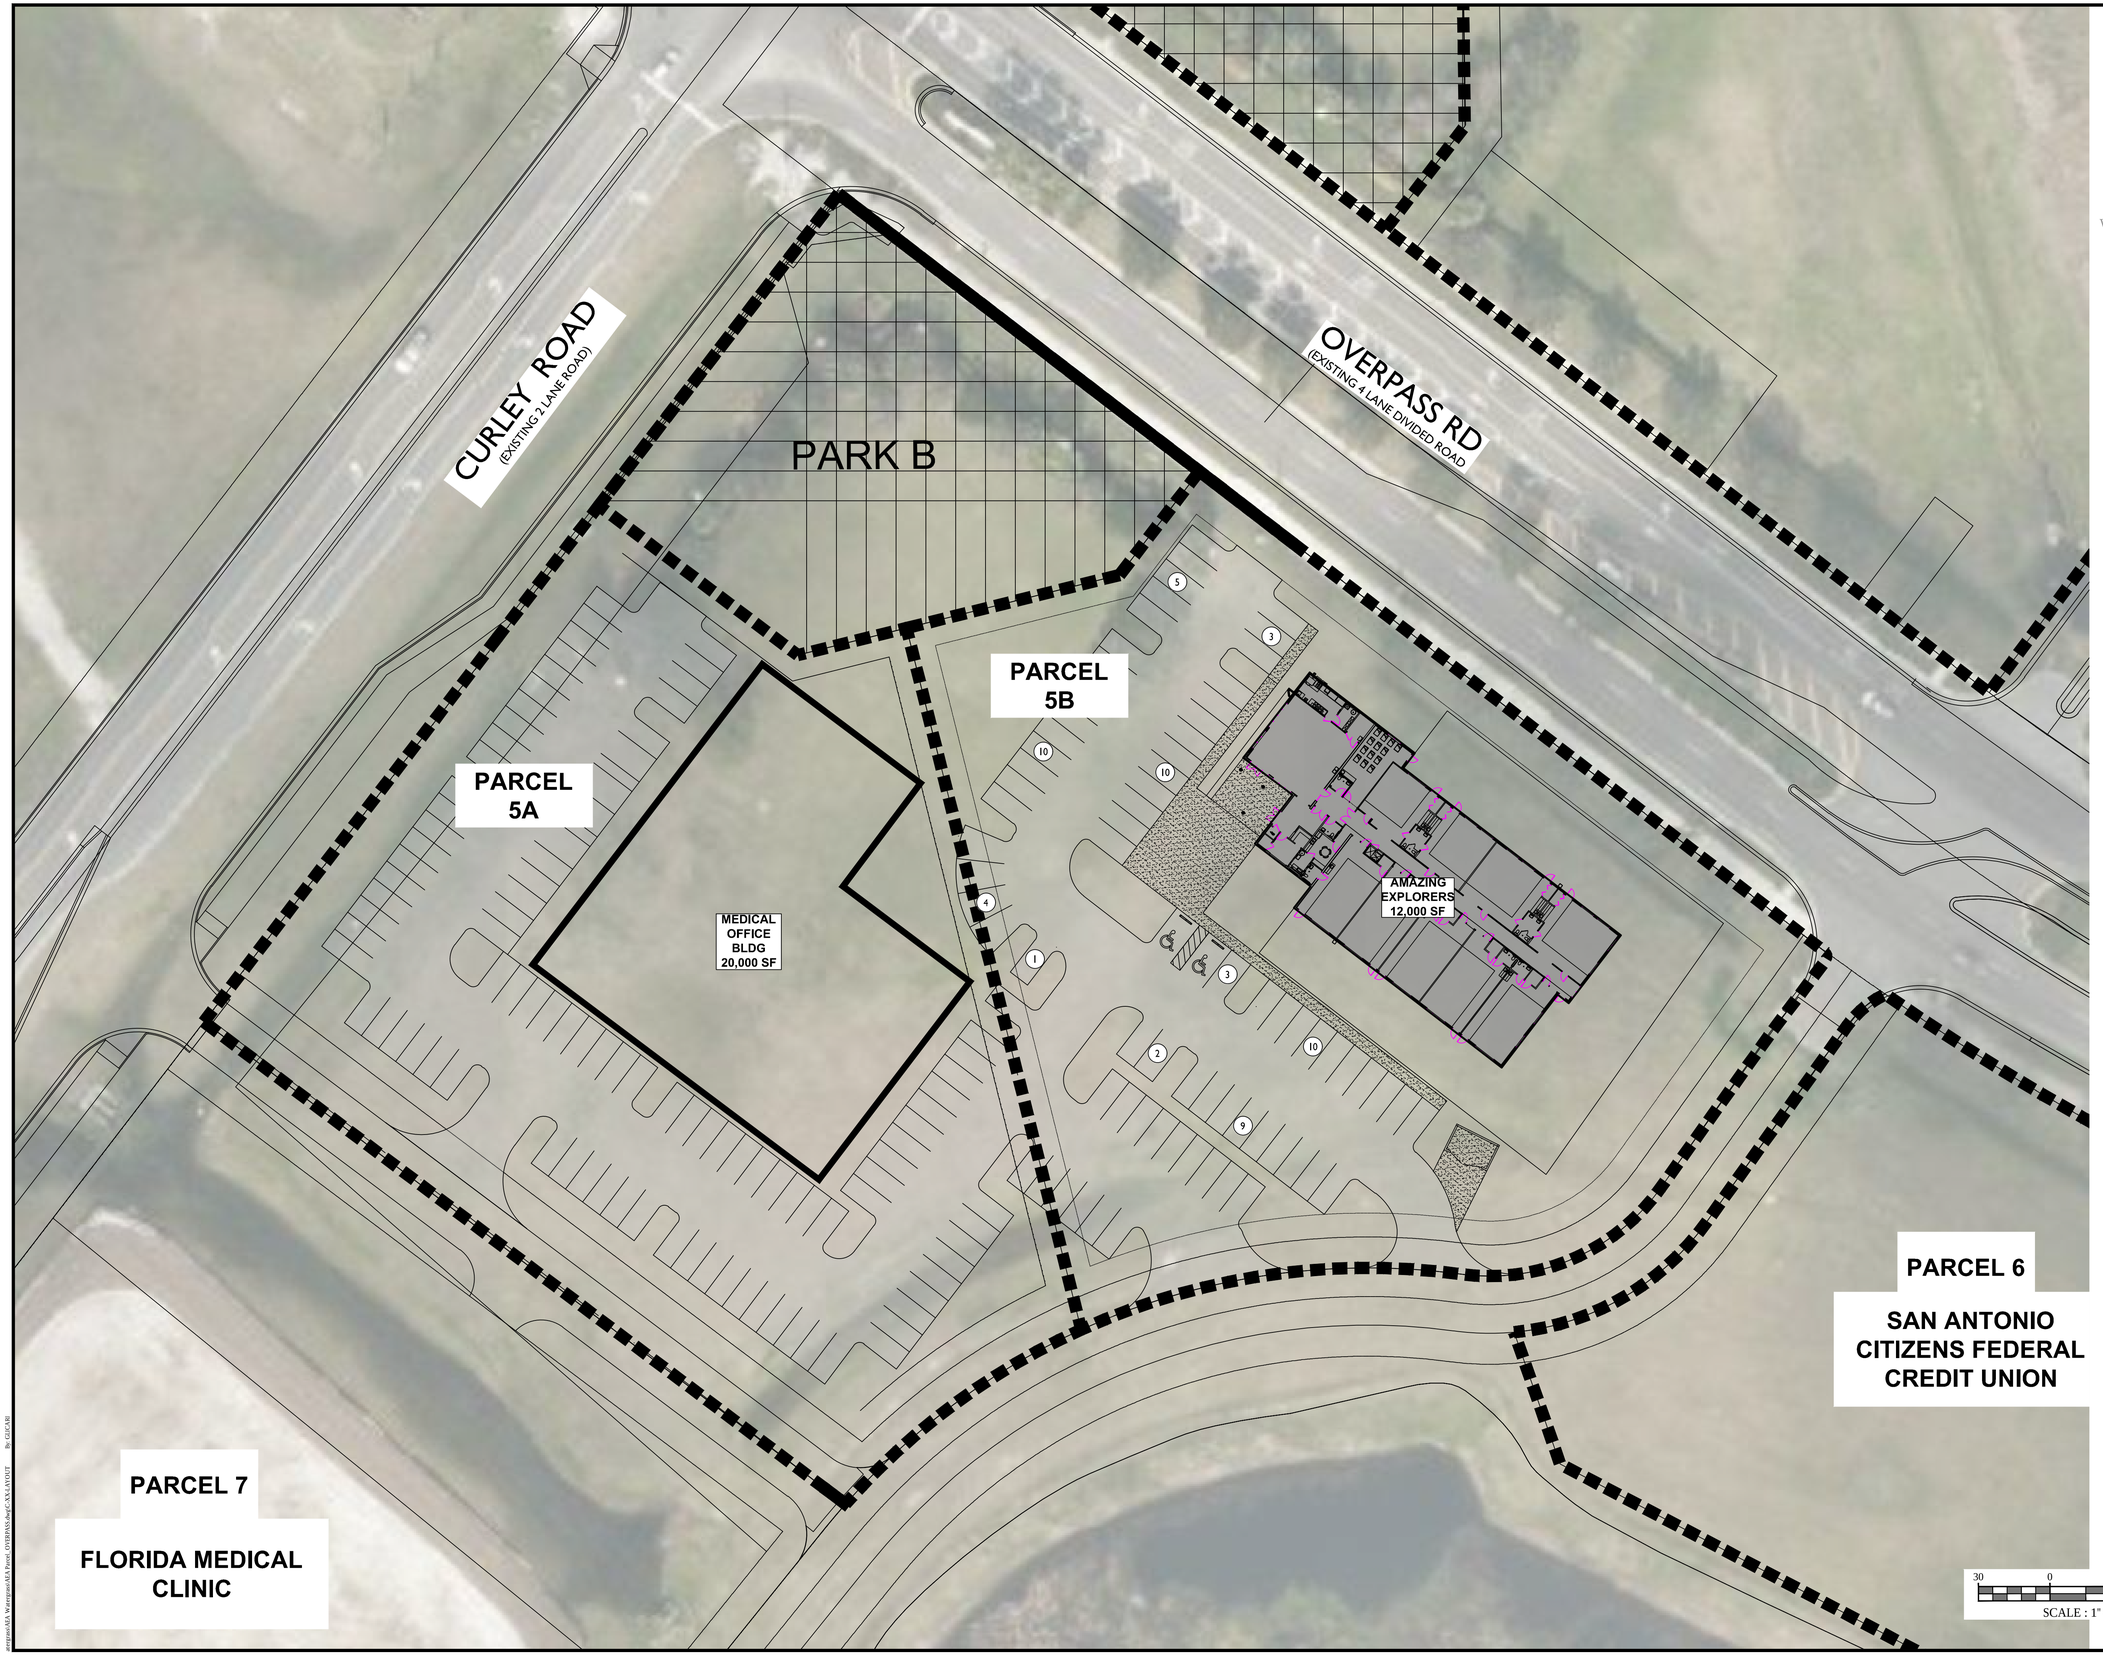


N

W E

NORTH

S

MASER CONSULTING

Customer Loyalty *through* Client Satisfaction
www.maserconsulting.com

Office Locations:
- NEW JERSEY
- NEW YORK
- PENNSYLVANIA
- VIRGINIA
- FLORIDA
- NORTH CAROLINA
- NEW MEXICO
- MARYLAND
- GEORGIA
- TEXAS
- TENNESSEE
- COLORADO

State of F.L. C.O.A.: 30301 / LB7388

Copyright © 2020. Maser Consulting. All Rights Reserved. This drawing and all the information contained herein is authorized for use only by the party for whom the services were contracted or to whom it is certified. This drawing may not be copied, reused, disclosed, distributed or relied upon for any other purpose without the express written consent of Maser Consulting.

811 PROTECT YOURSELF
ALL STATES REQUIRE NOTIFICATION OF EXCAVATORS, DESIGNERS, OR ANY PERSON PREPARING TO DISTURB THE EARTH'S SURFACE ANYWHERE IN ANY STATE.
Know what's below. Call before you dig.
FOR STATE SPECIFIC DIRECT PHONE NUMBERS VISIT: WWW.CALL811.COM

| REV | DATE | DRAWN BY | DESCRIPTION |
|---|---|---|---|
| | | | |

STUART ROGERS
FLORIDA PROFESSIONAL
ENGINEER - LICENSE NUMBER: 42718

PRELIMINARY SITE PLAN

FOR

DAVID BAILEY

.

PASCO COUNTY
FLORIDA

TAMPA OFFICE
5471 West Waters Avenue
Suite 100
Tampa, FL 33634

Phone: 813.207.1061
Fax: 813.281.1050

| SCALE: | DATE: | DRAWN BY: | CHECKED BY: |
|---|---|---|---|
| AS SHOWN | 10/04/20 | GL | SR |

| PROJECT NUMBER: | DRAWING NAME: |
|---|---|
| N/A | AEA PARCEL_OVERPASS |

SHEET TITLE:
CONCEPT PLAN

SHEET NUMBER:
1 of 1

NOTE: DO NOT SCALE DRAWINGS FOR CONSTRUCTION.

By: GLCAR
\\maser.MIA.Wan\project\AEA Invest - OVERPASS\dwg\CAD\LAYOUT