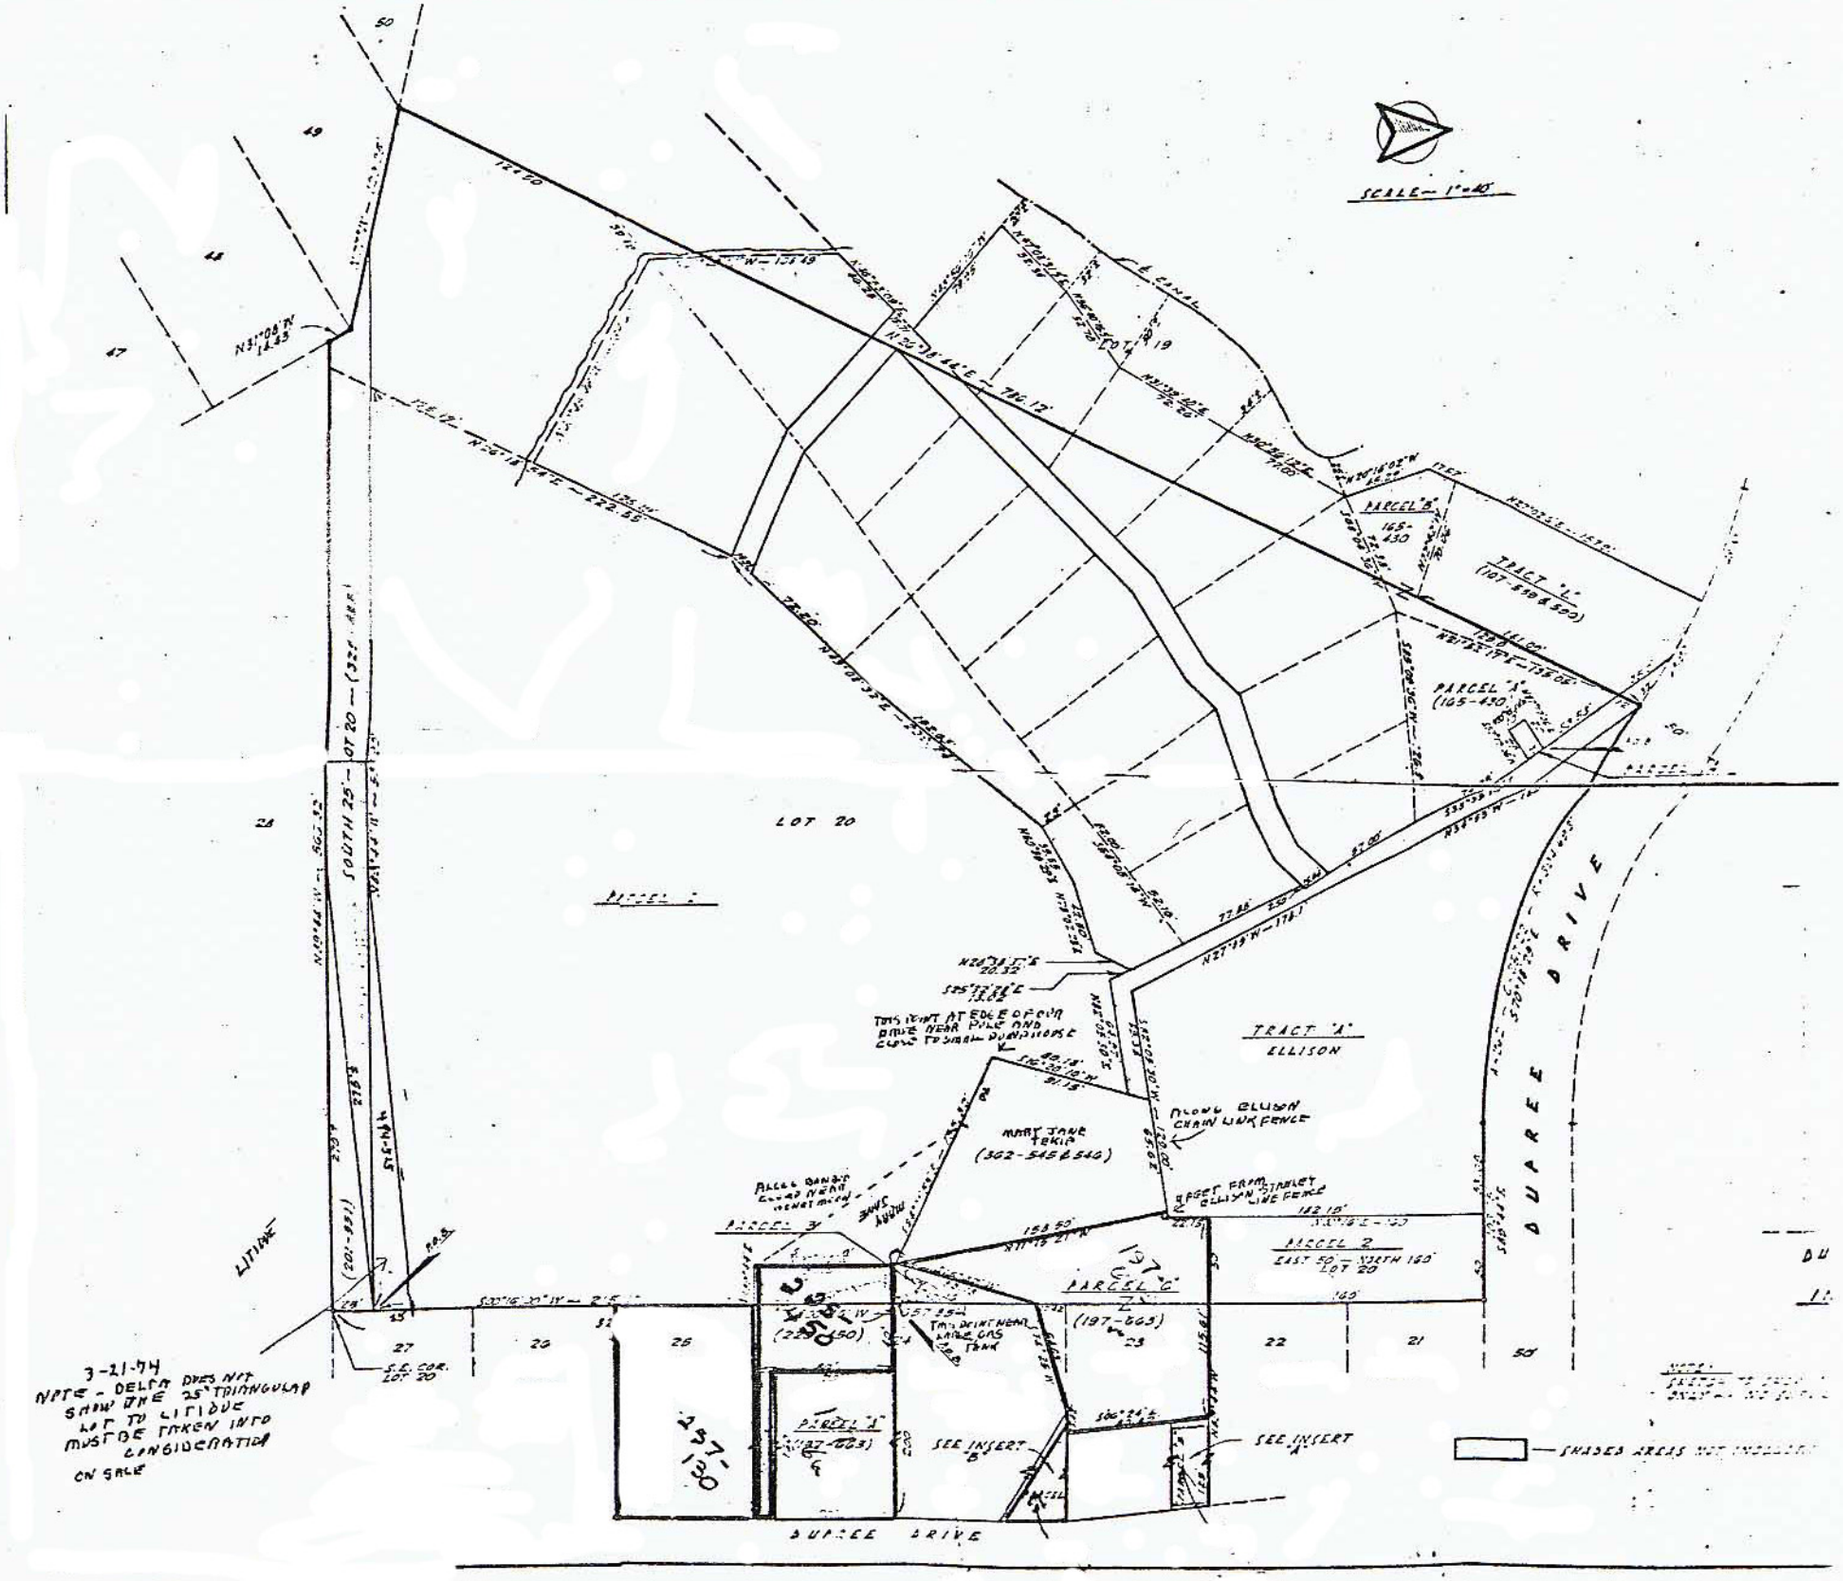
SCALE — 1" = 40'
LOT 20
TRACT "A"
ELLISON
PARCEL "B"
165-430
TRACT "C"
(107-598 & 500)
PARCEL "A"
(165-430)
PARCEL 2
EAST 50' — NORTH 150'
LOT 20
PARCEL "C"
(197-663)
PARCEL 3
PARCEL "D"
(197-663)
PARCEL 1
(197-663)
SEE INSERT "B"
SEE INSERT "A"
DUPREE DRIVE
LITIAN
SOUTH 25' — LOT 20 — (322' ARE)
CANAL
SHADED AREAS NOT INCLUDED
3-21-74
NOTE - DELTA DOES NOT SHOW THE 25' TRIANGULAR LOT TO LITIDUE MUST BE TAKEN INTO CONSIDERATION ON SALE