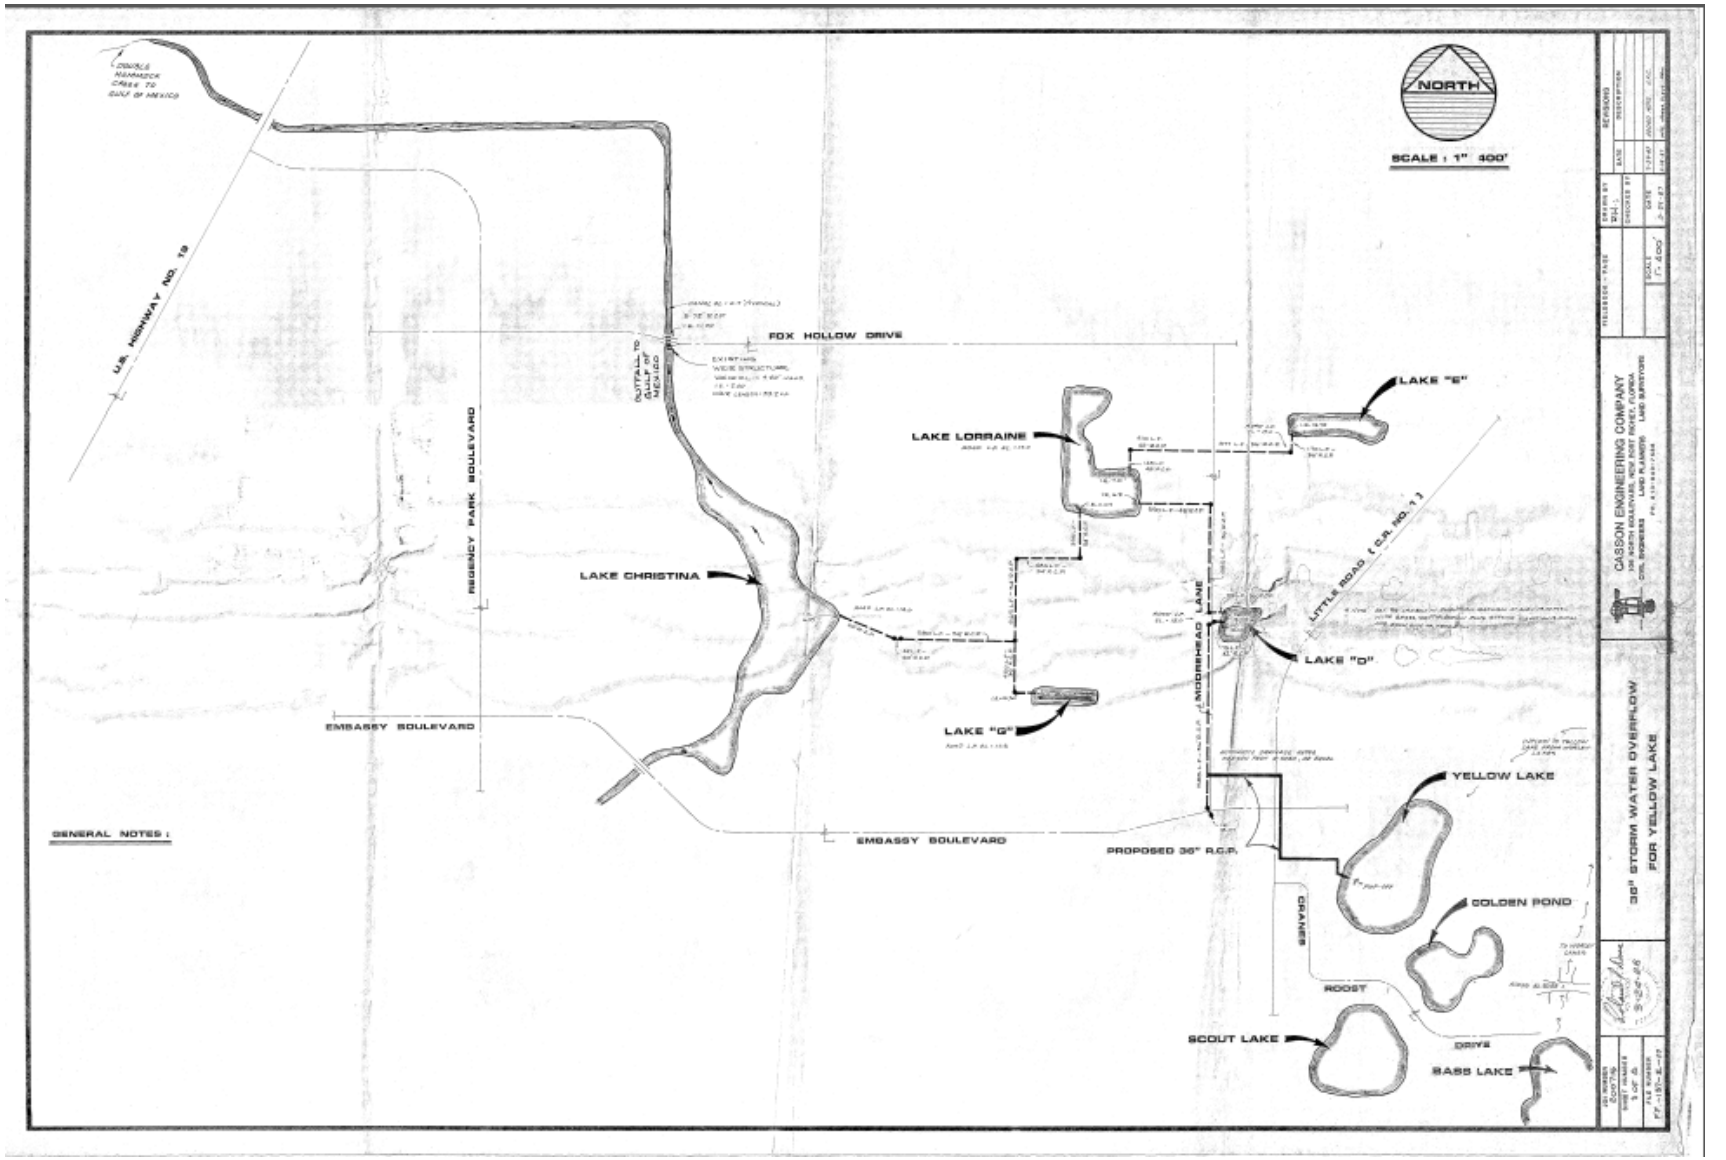
NORTH
SCALE : 1" 400'
DOUBLE HUMMOCK CREEK TO GULF OF MEXICO
U.S. HIGHWAY NO. 19
REGENCY PARK BOULEVARD
OUTFALL TO GULF OF MEXICO
FOX HOLLOW DRIVE
LAKE LORRAINE
LAKE "E"
LAKE CHRISTINA
LITTLE ROAD (C.R. NO. 1)
LAKE "D"
LAKE "C"
EMBASSY BOULEVARD
EMBASSY BOULEVARD
PROPOSED 36" R.C.P.
YELLOW LAKE
GOLDEN POND
SCOUT LAKE
BASS LAKE
GENERAL NOTES :
CASSON ENGINEERING COMPANY
36" STORM WATER OVERFLOW FOR YELLOW LAKE