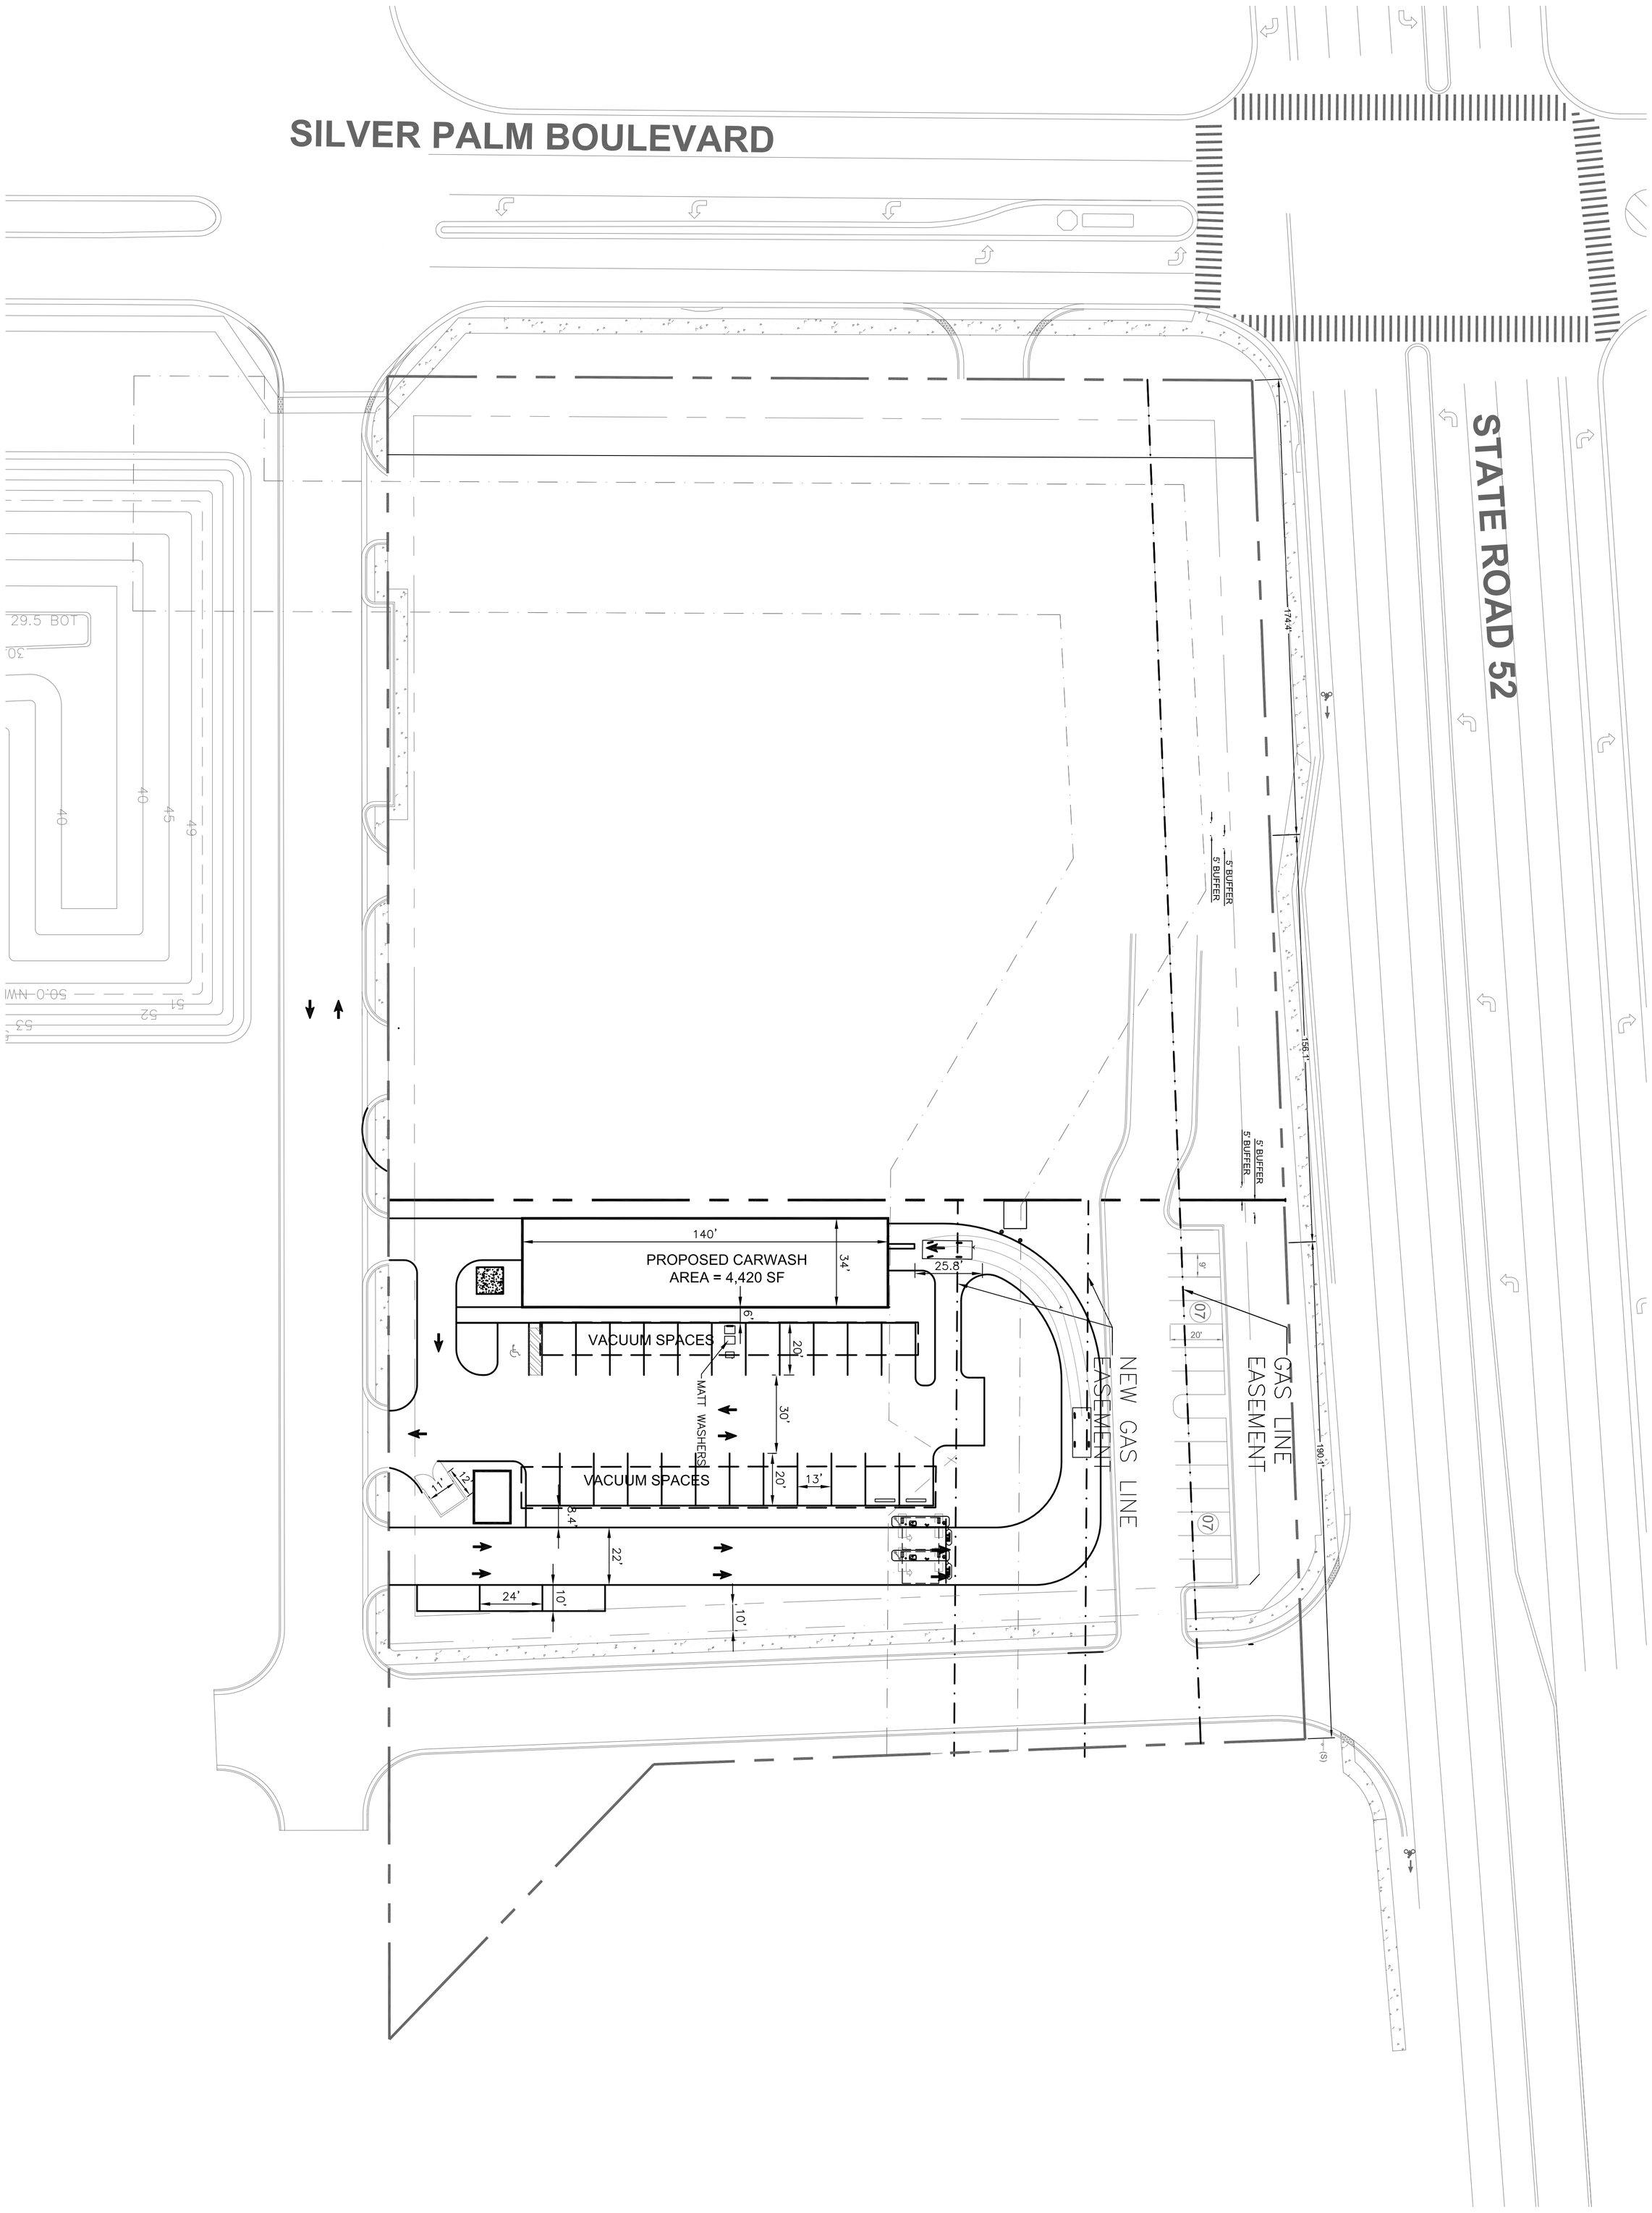

SHEET:	PRE
PROJECT #:	20-000
FILE NAME:	20000PRE
CHECKED BY:	RA
DRAWN BY:	RA
DESIGNED BY:	RA
DATE:	06/05/2020

PRELIMINARY PLAN

BIG DAN'S CARWASH -LAND O LAKES

SECTION 12, TOWNSHIP 25 S., RANGE 17 E.
PASCO COUNTY, FLORIDA

ASPIRE ENGINEERING, INC.
CERTIFICATION OF AUTHORIZATION #9256 — ENGINEERING EXCELLENCE DELIVERED
CONSULTING ENGINEERS · PLANNERS
1023 PROFESSIONAL PARK DR., BRANDON, FL 33511
TEL: (813)571-2850, FAX: (813)571-1753; E-mail: aspireeng@yahoo.com

NO.	REVISIONS	DATE:

RAVI S.V. ALUR P.E. #50583

DATE: